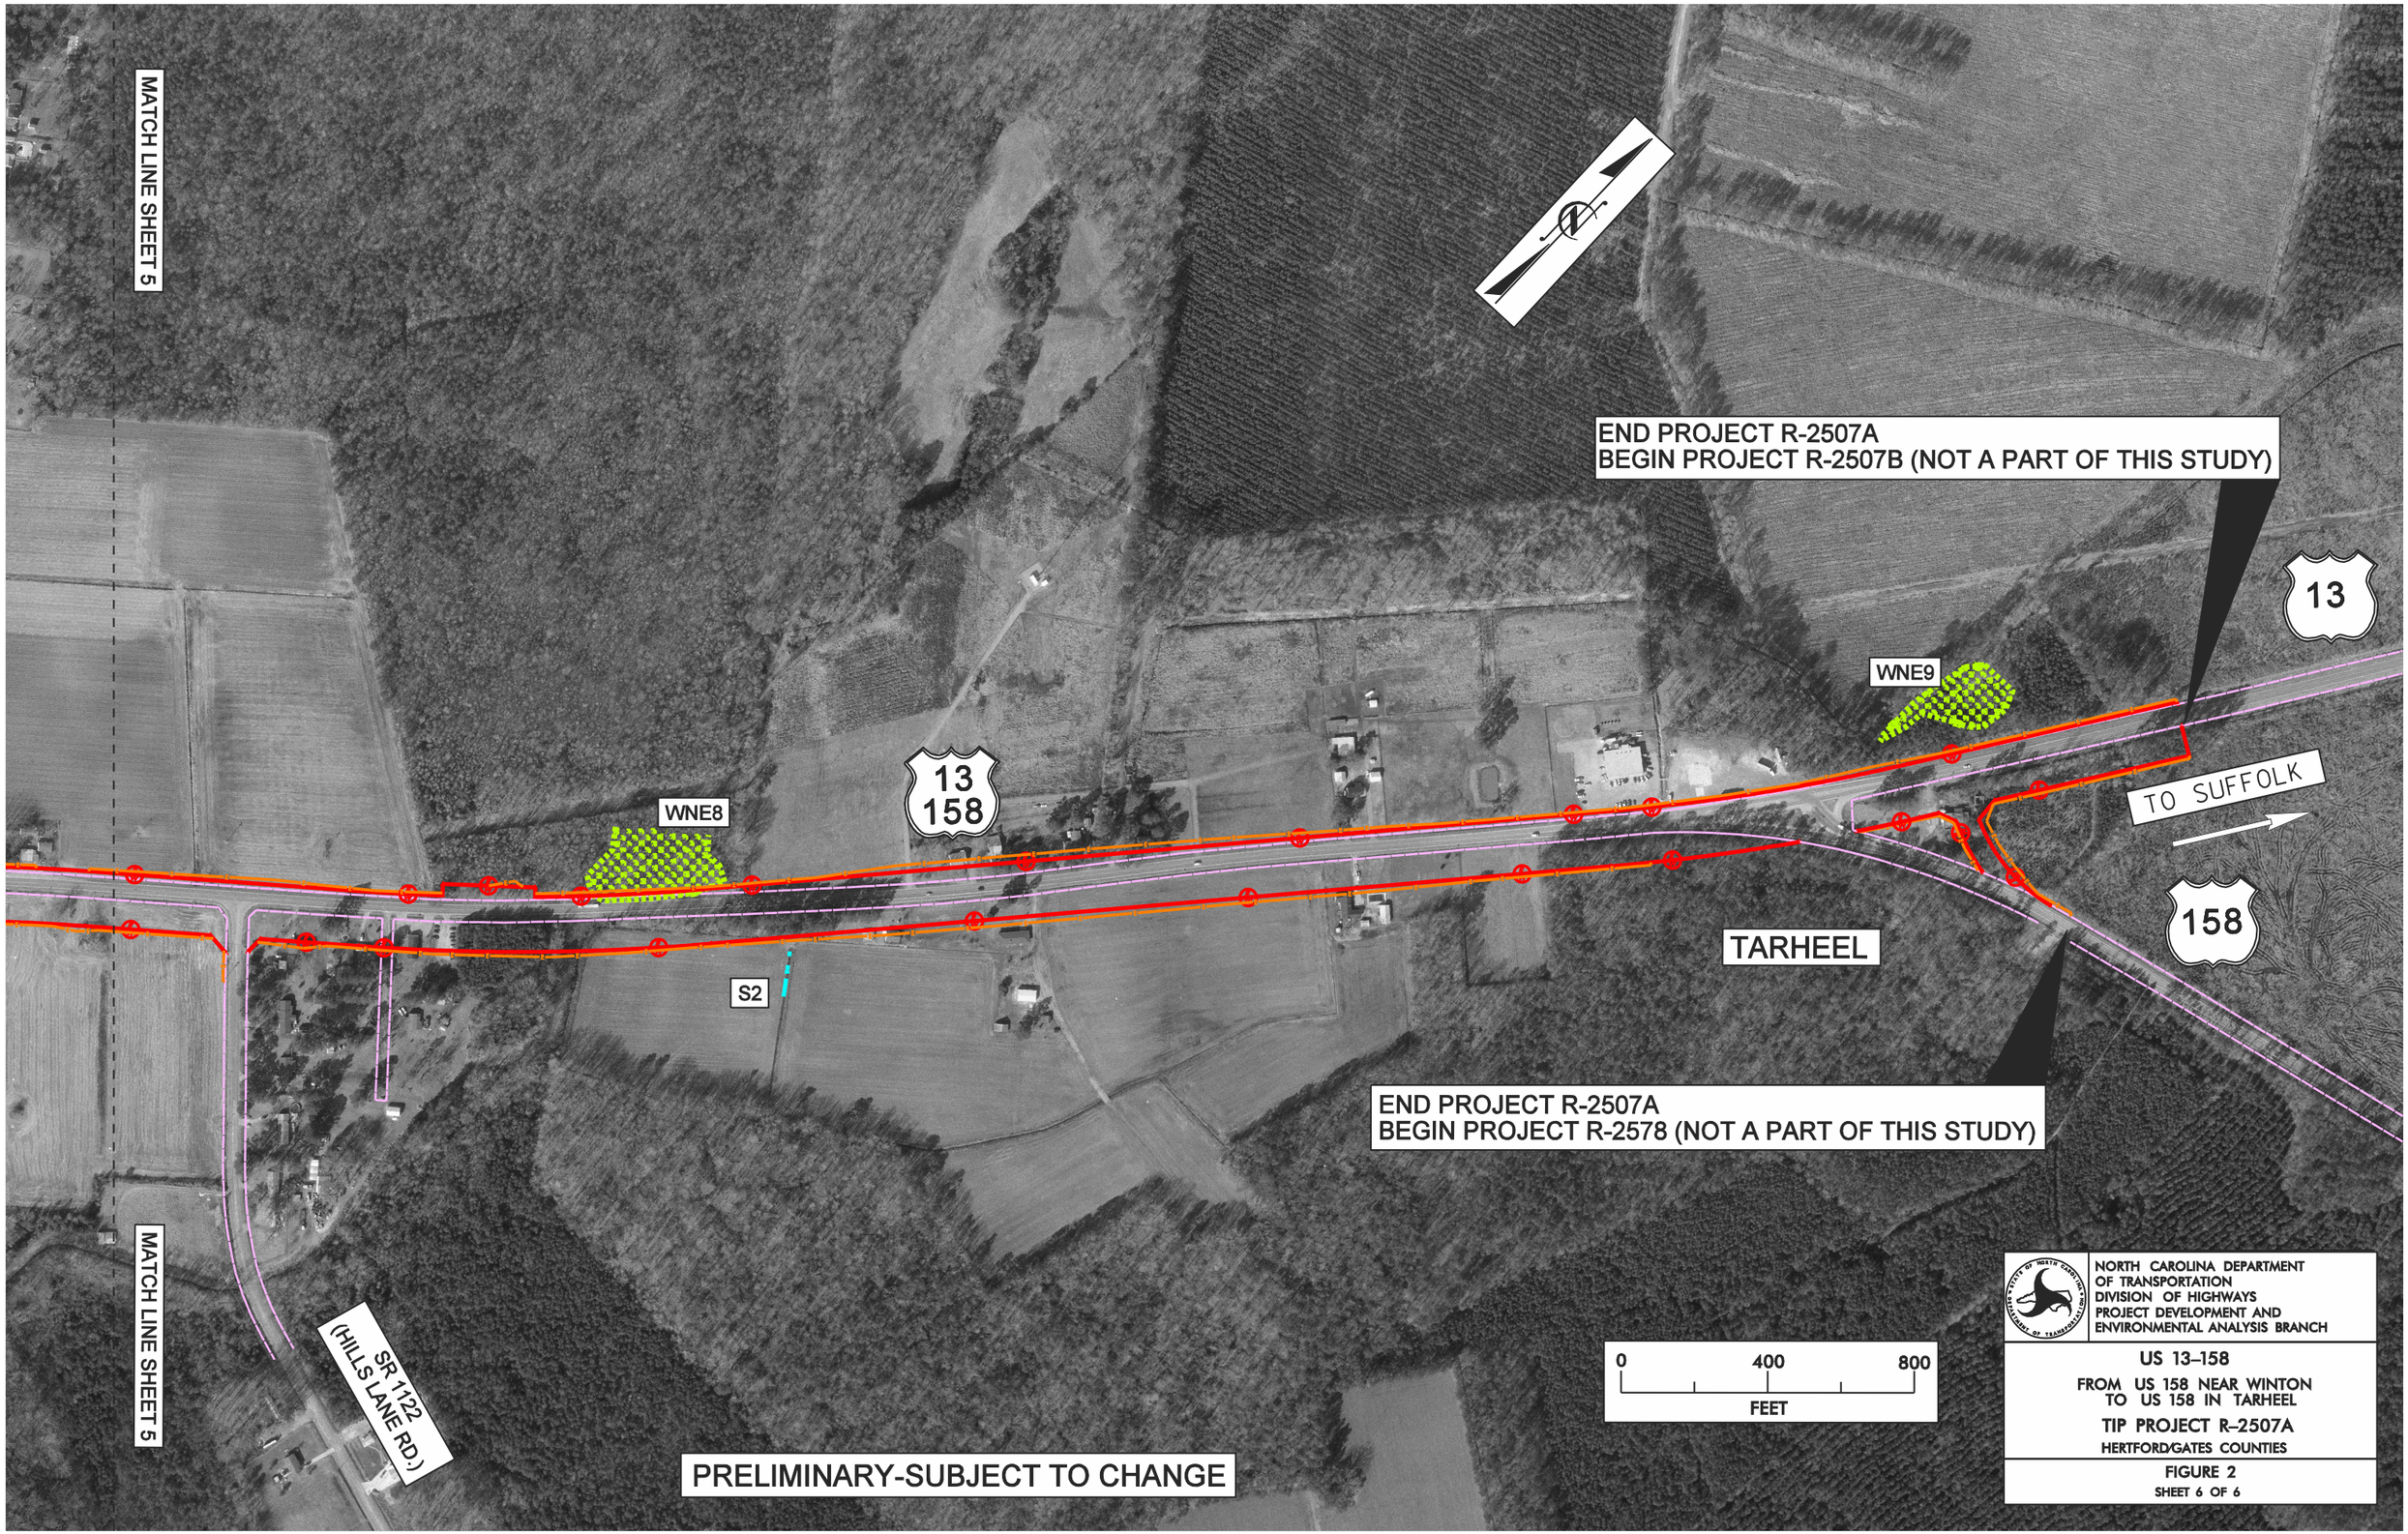
MATCH LINE SHEET 5
END PROJECT R-2507A
BEGIN PROJECT R-2507B (NOT A PART OF THIS STUDY)
13
WNE9
13
158
WNE8
TO SUFFOLK
158
TARHEEL
S2
END PROJECT R-2507A
BEGIN PROJECT R-2578 (NOT A PART OF THIS STUDY)
MATCH LINE SHEET 5
SR 1122
(HILLS LANE RD.)
0
400
800
FEET
PRELIMINARY-SUBJECT TO CHANGE
NORTH CAROLINA DEPARTMENT
OF TRANSPORTATION
DIVISION OF HIGHWAYS
PROJECT DEVELOPMENT AND
ENVIRONMENTAL ANALYSIS BRANCH
US 13–158
FROM US 158 NEAR WINTON
TO US 158 IN TARHEEL
TIP PROJECT R–2507A
HERTFORD/GATES COUNTIES
FIGURE 2
SHEET 6 OF 6