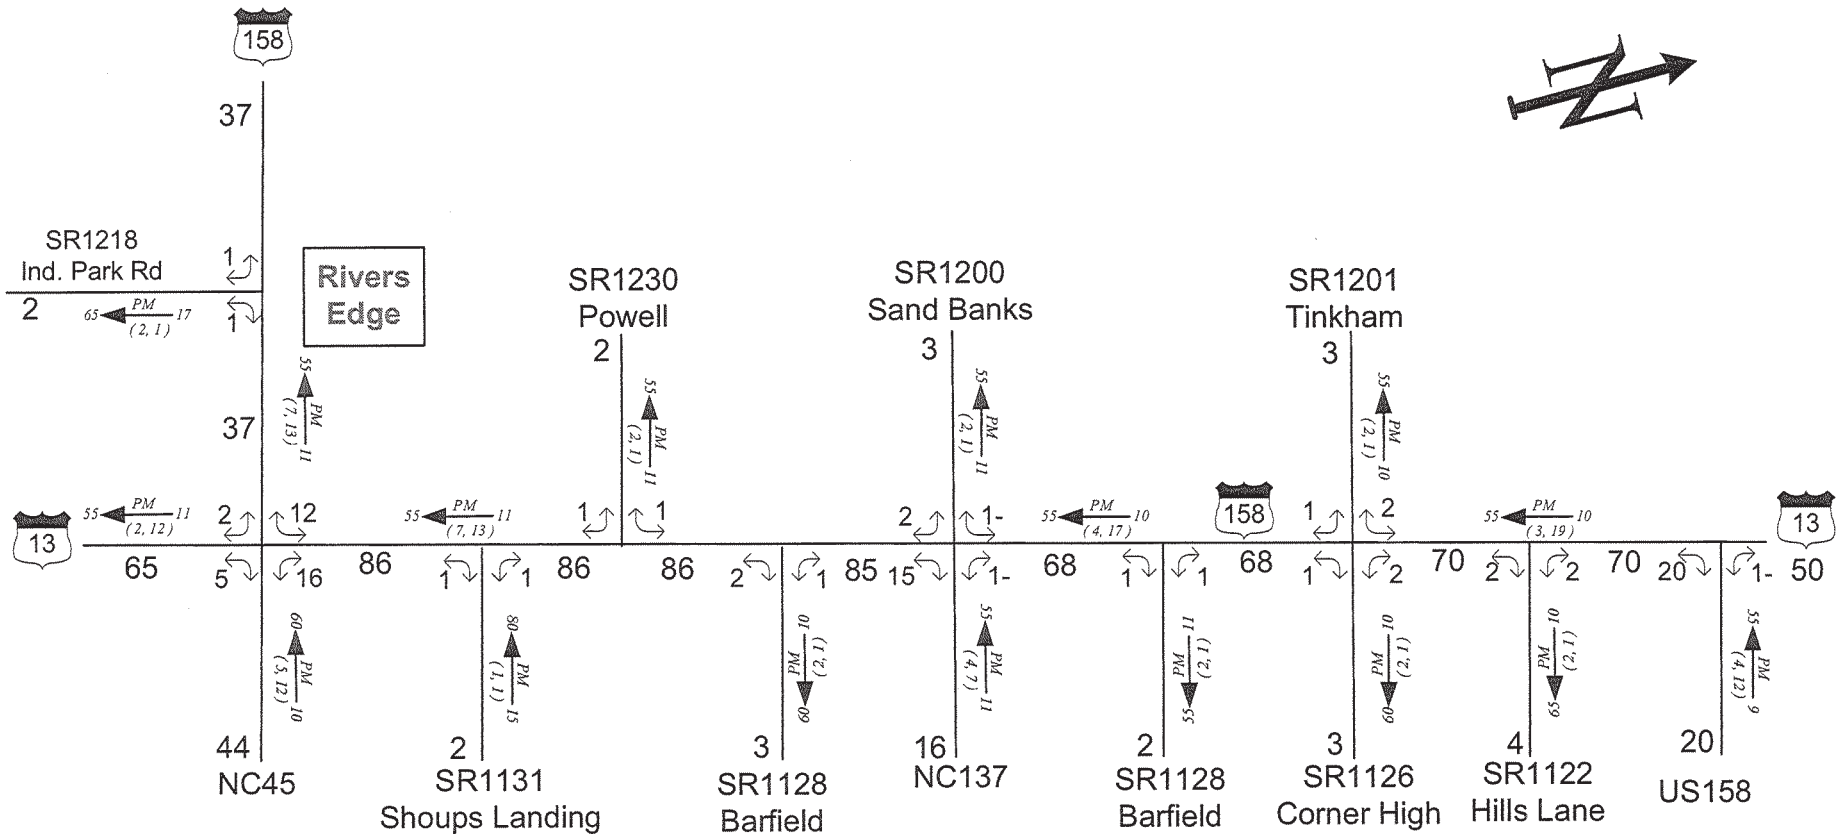

FIGURE 4A

LEGEND

VPD----# OF VEHICLES PER DAY IN 100'S
- MUCH LESS THAN ### VPD
X MOVEMENT PROHIBITED
ONE-WAY MOVEMENT

DHV $\xrightarrow[(d,t)]{PM}$ D

DHV DESIGN HOURLY VOLUME (%) = K30
K30 = 30'TH HIGHEST HOURLY VOLUME
PM PM PEAK PERIOD
D DIRECTIONAL SPLIT (%)
INDICATES DIRECTION OF D
REVERSE FLOW FOR AM PEAK
(d,t) DUALS, TT-ST'S (%)

Existing 2006 ESTIMATED AADT

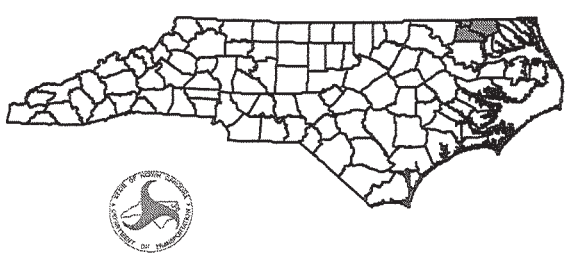

LOCATION:
US13/158

PROJECT:
Proposed widening of US13/158 from Winton in Hertford to the US13/158 split in Gates.

COUNTY: Hertford/Gates

DIV. : 1 **DATE:** November, 2006

TIP # R-2507A **WBS # 35488.1.1**