PROJECT REFERENCE NO.	SHEET NO.
R-4440	9

Preliminary Plans

- Stream Impacts
- Wetland Impacts
- Acidic Rock
- SS Line +25 ft
- SS Line

Section C Alternate E
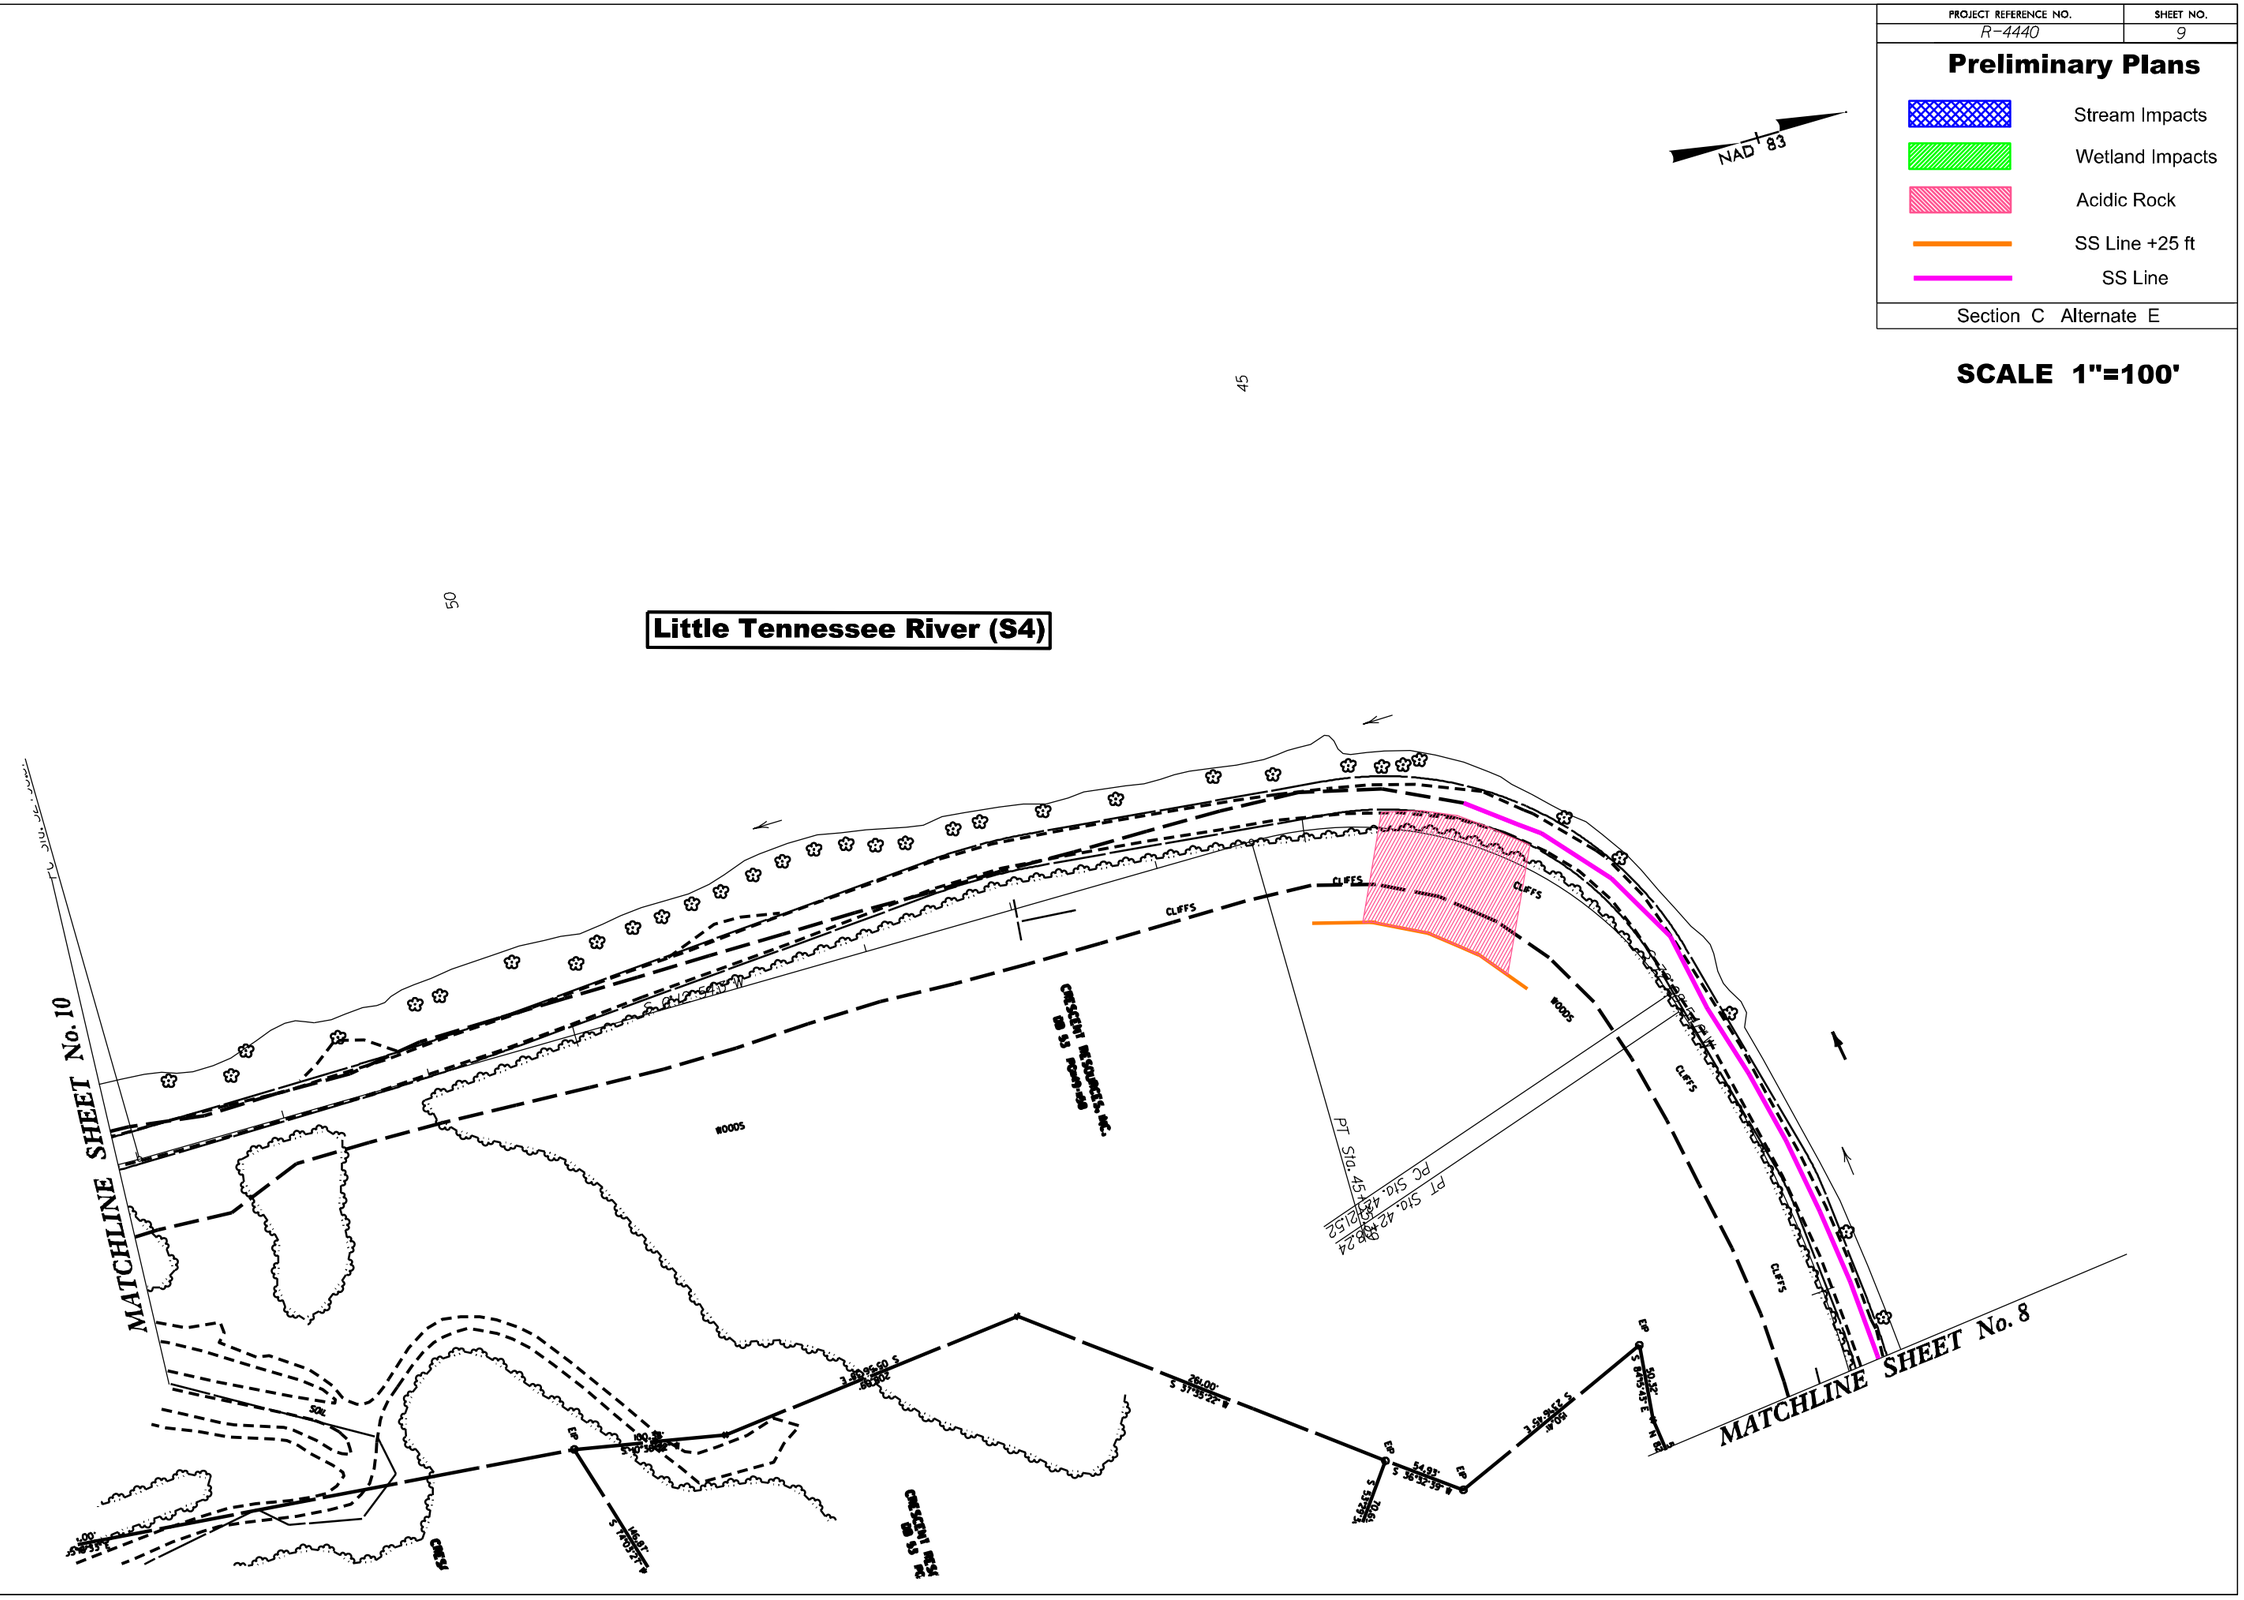
SCALE 1"=100'