TYPICAL HIGHWAY CROSS SECTIONS

4 LANES

4 D

RAISED MEDIAN - CURB & GUTTER WITH BIKE LANES AND SIDEWALKS

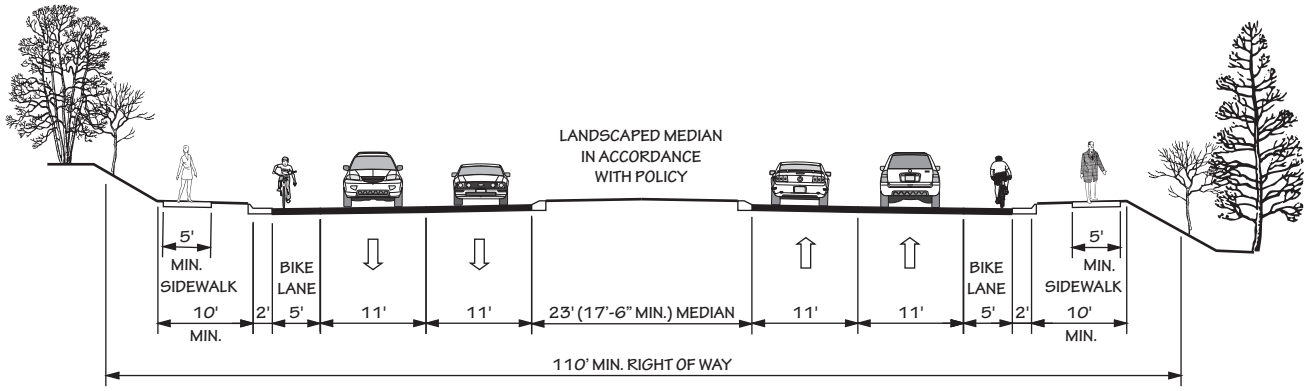

4 E

GRASS MEDIAN WITH BIKE LANES AND SIDEWALKS

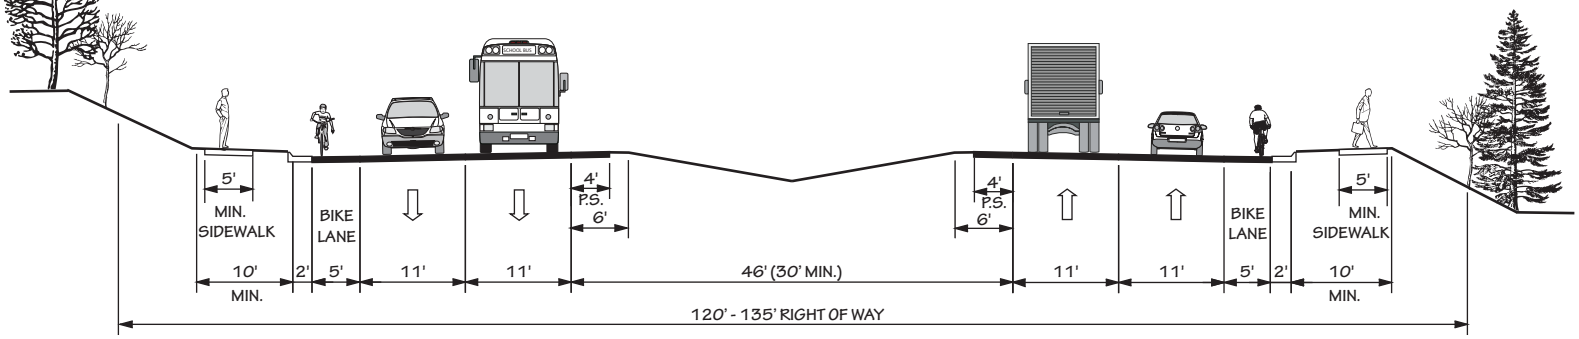

5 LANES

5 A

WIDE OUTSIDE LANES

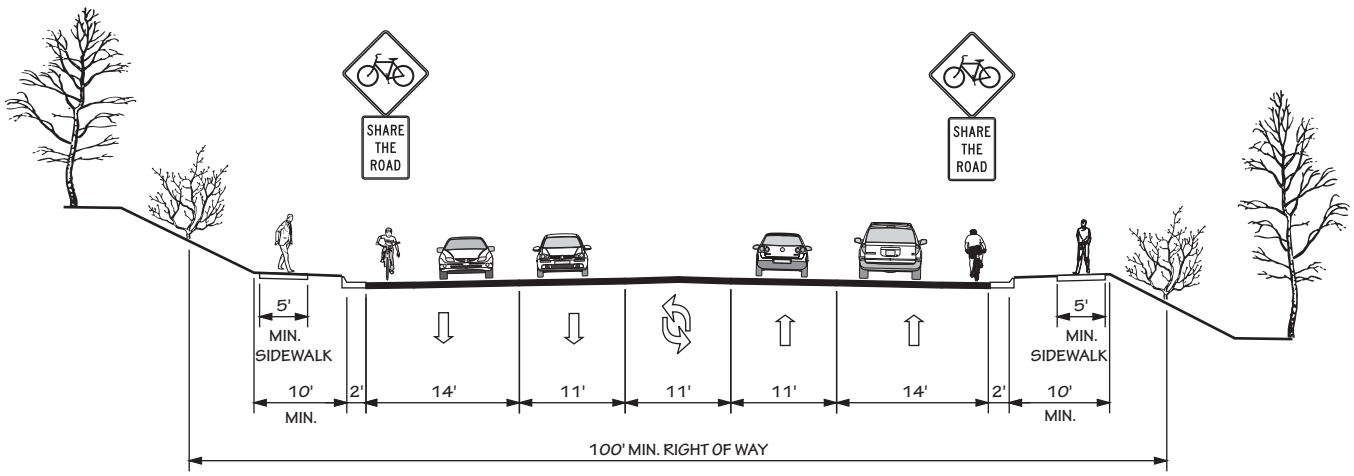

Revised 12/07/2010