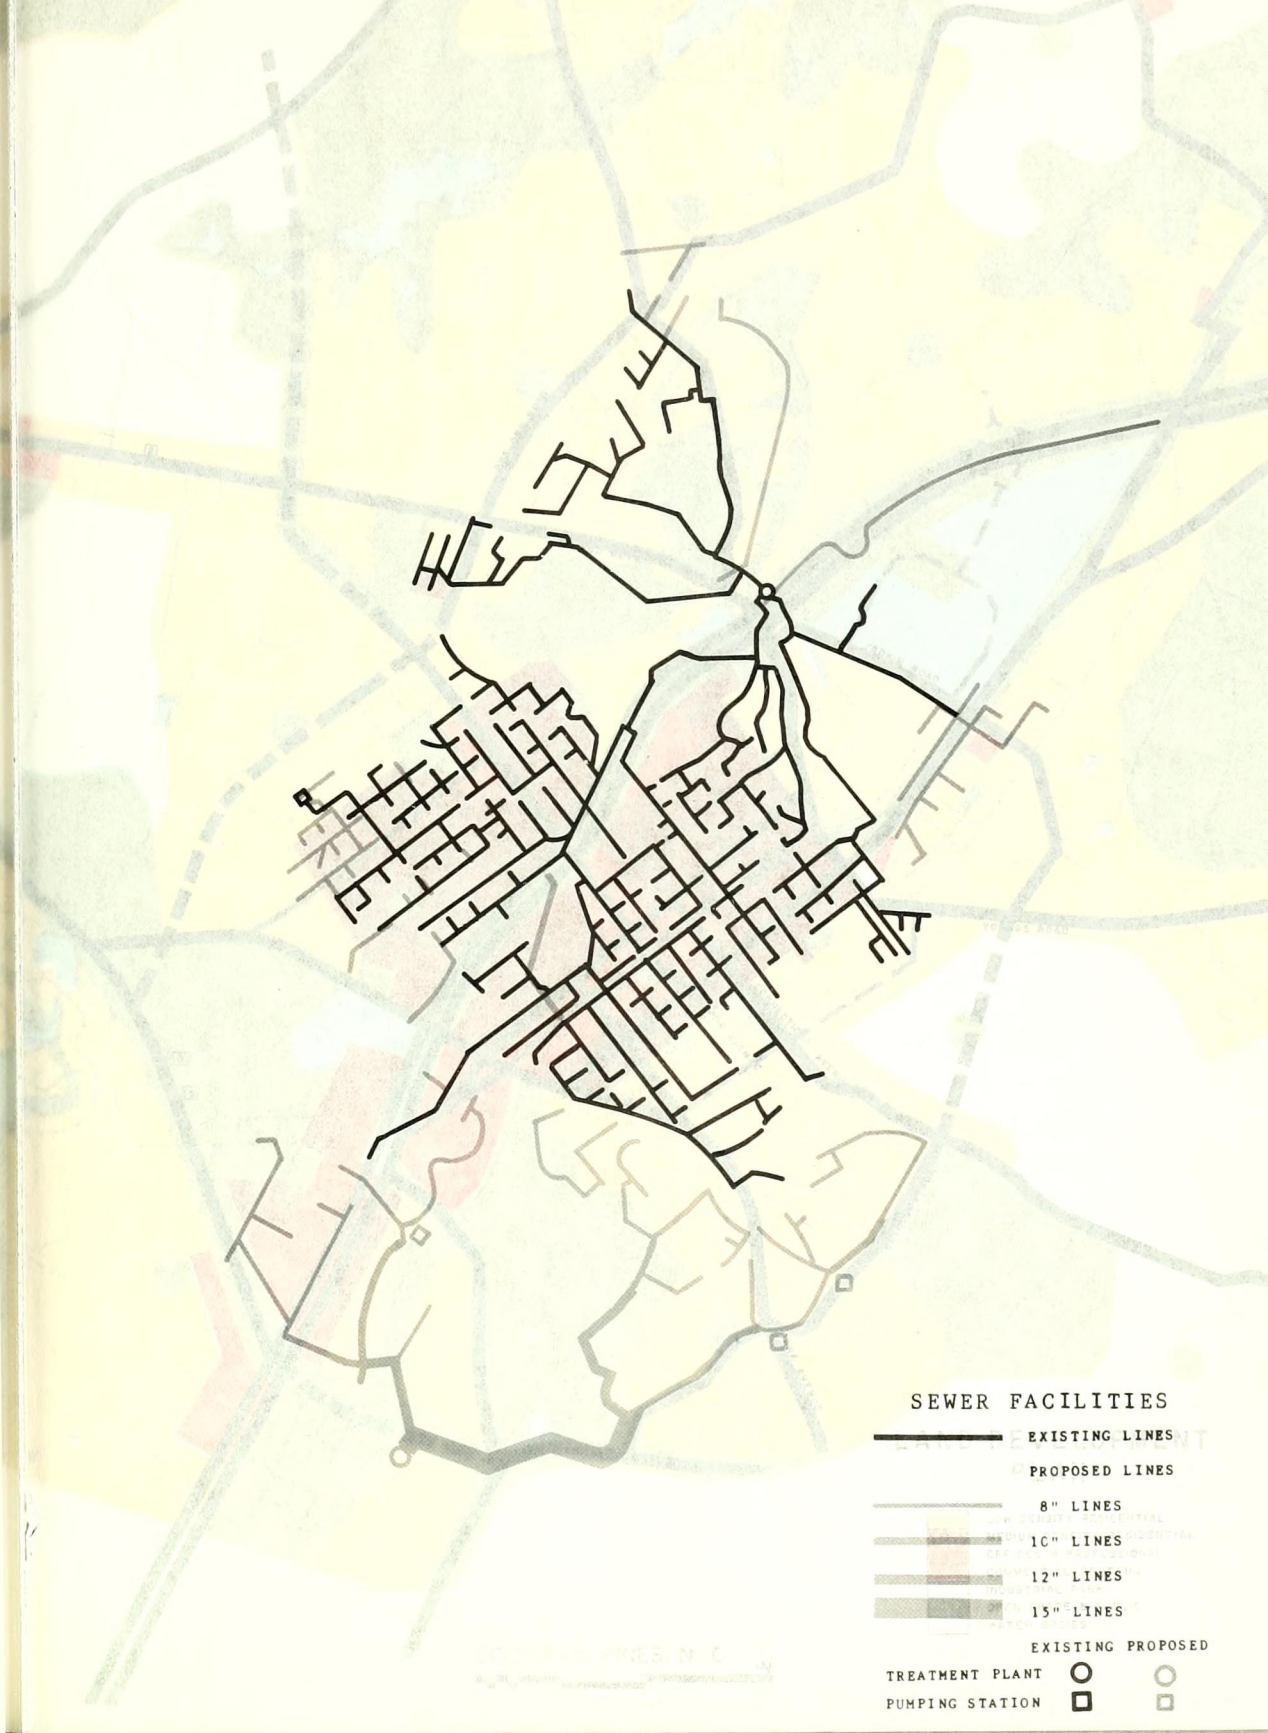
SEWER FACILITIES
EXISTING LINES
PROPOSED LINES
8" LINES
10" LINES
12" LINES
15" LINES
EXISTING PROPOSED
TREATMENT PLANT
PUMPING STATION