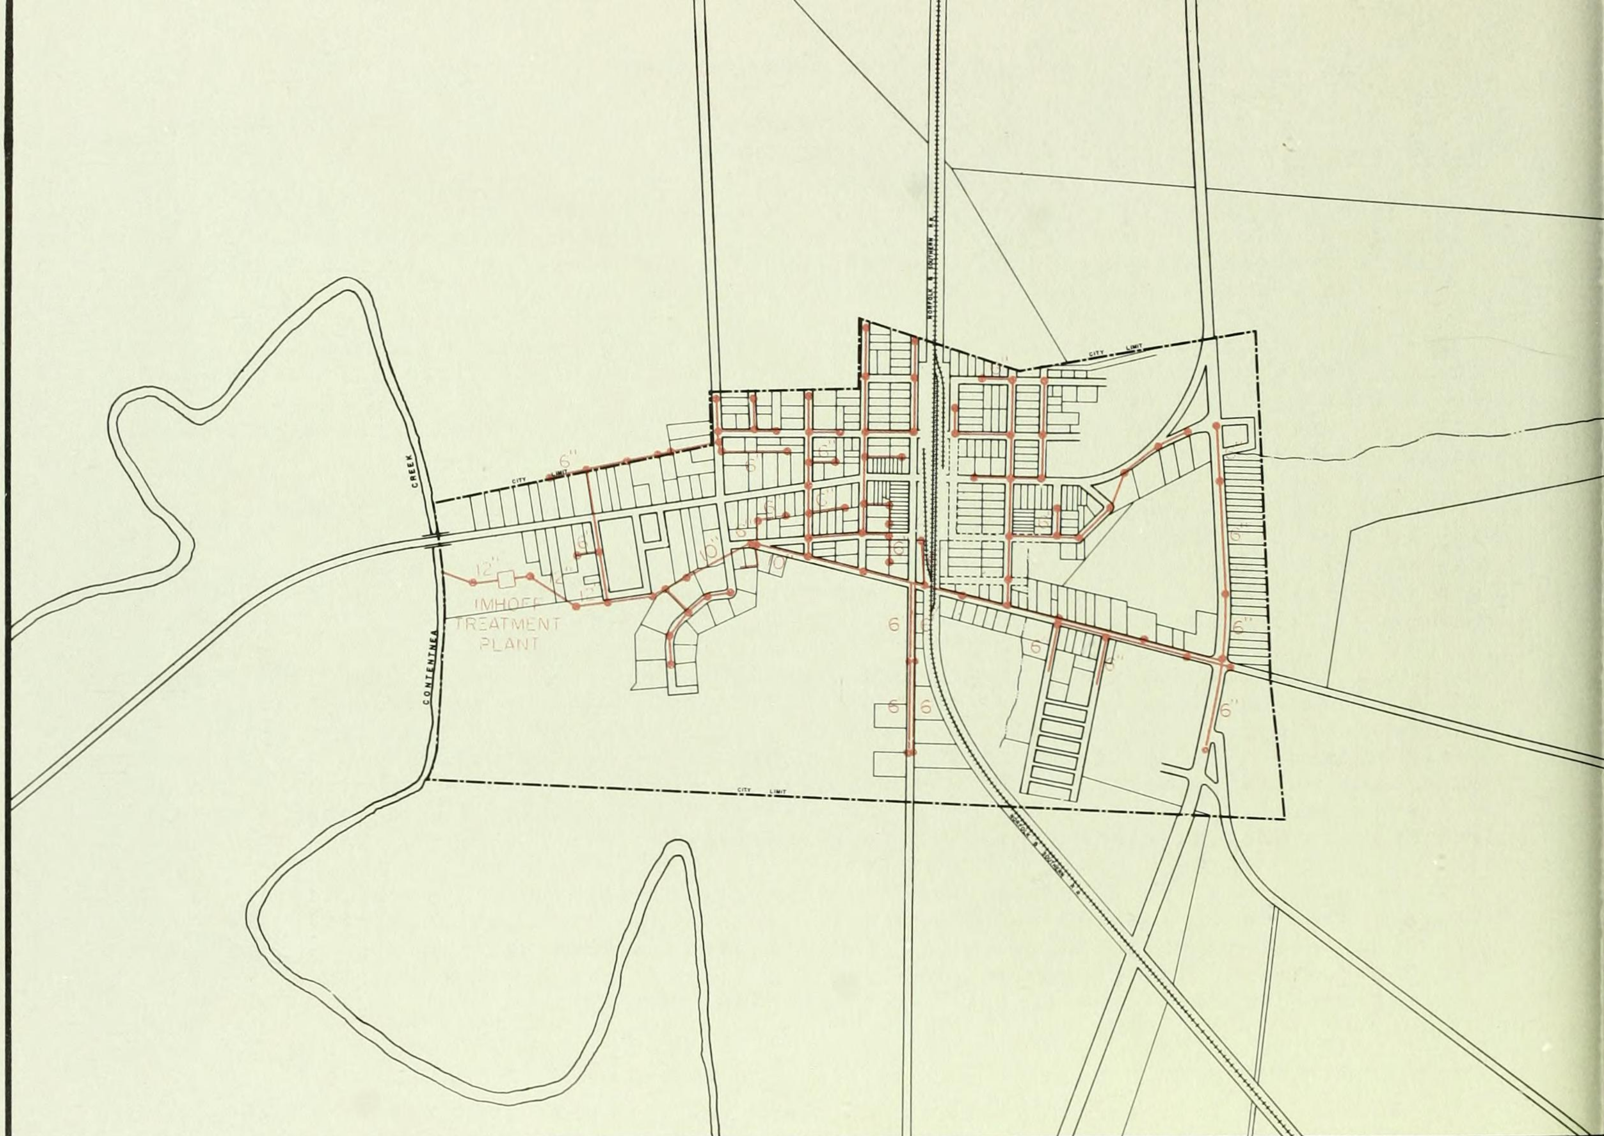

200 0 200 400
SCALE IN FEET

STANTONSBURG, NORTH CAROLINA

COMMUNITY ANALYSIS

TC SEWER MAINS
NOTE ALL MAINS ARE 8" UNLESS SHOWN OTHERWISE

MAN HOLES

EXISTING SEWAGE DISPOSAL SYSTEM

5