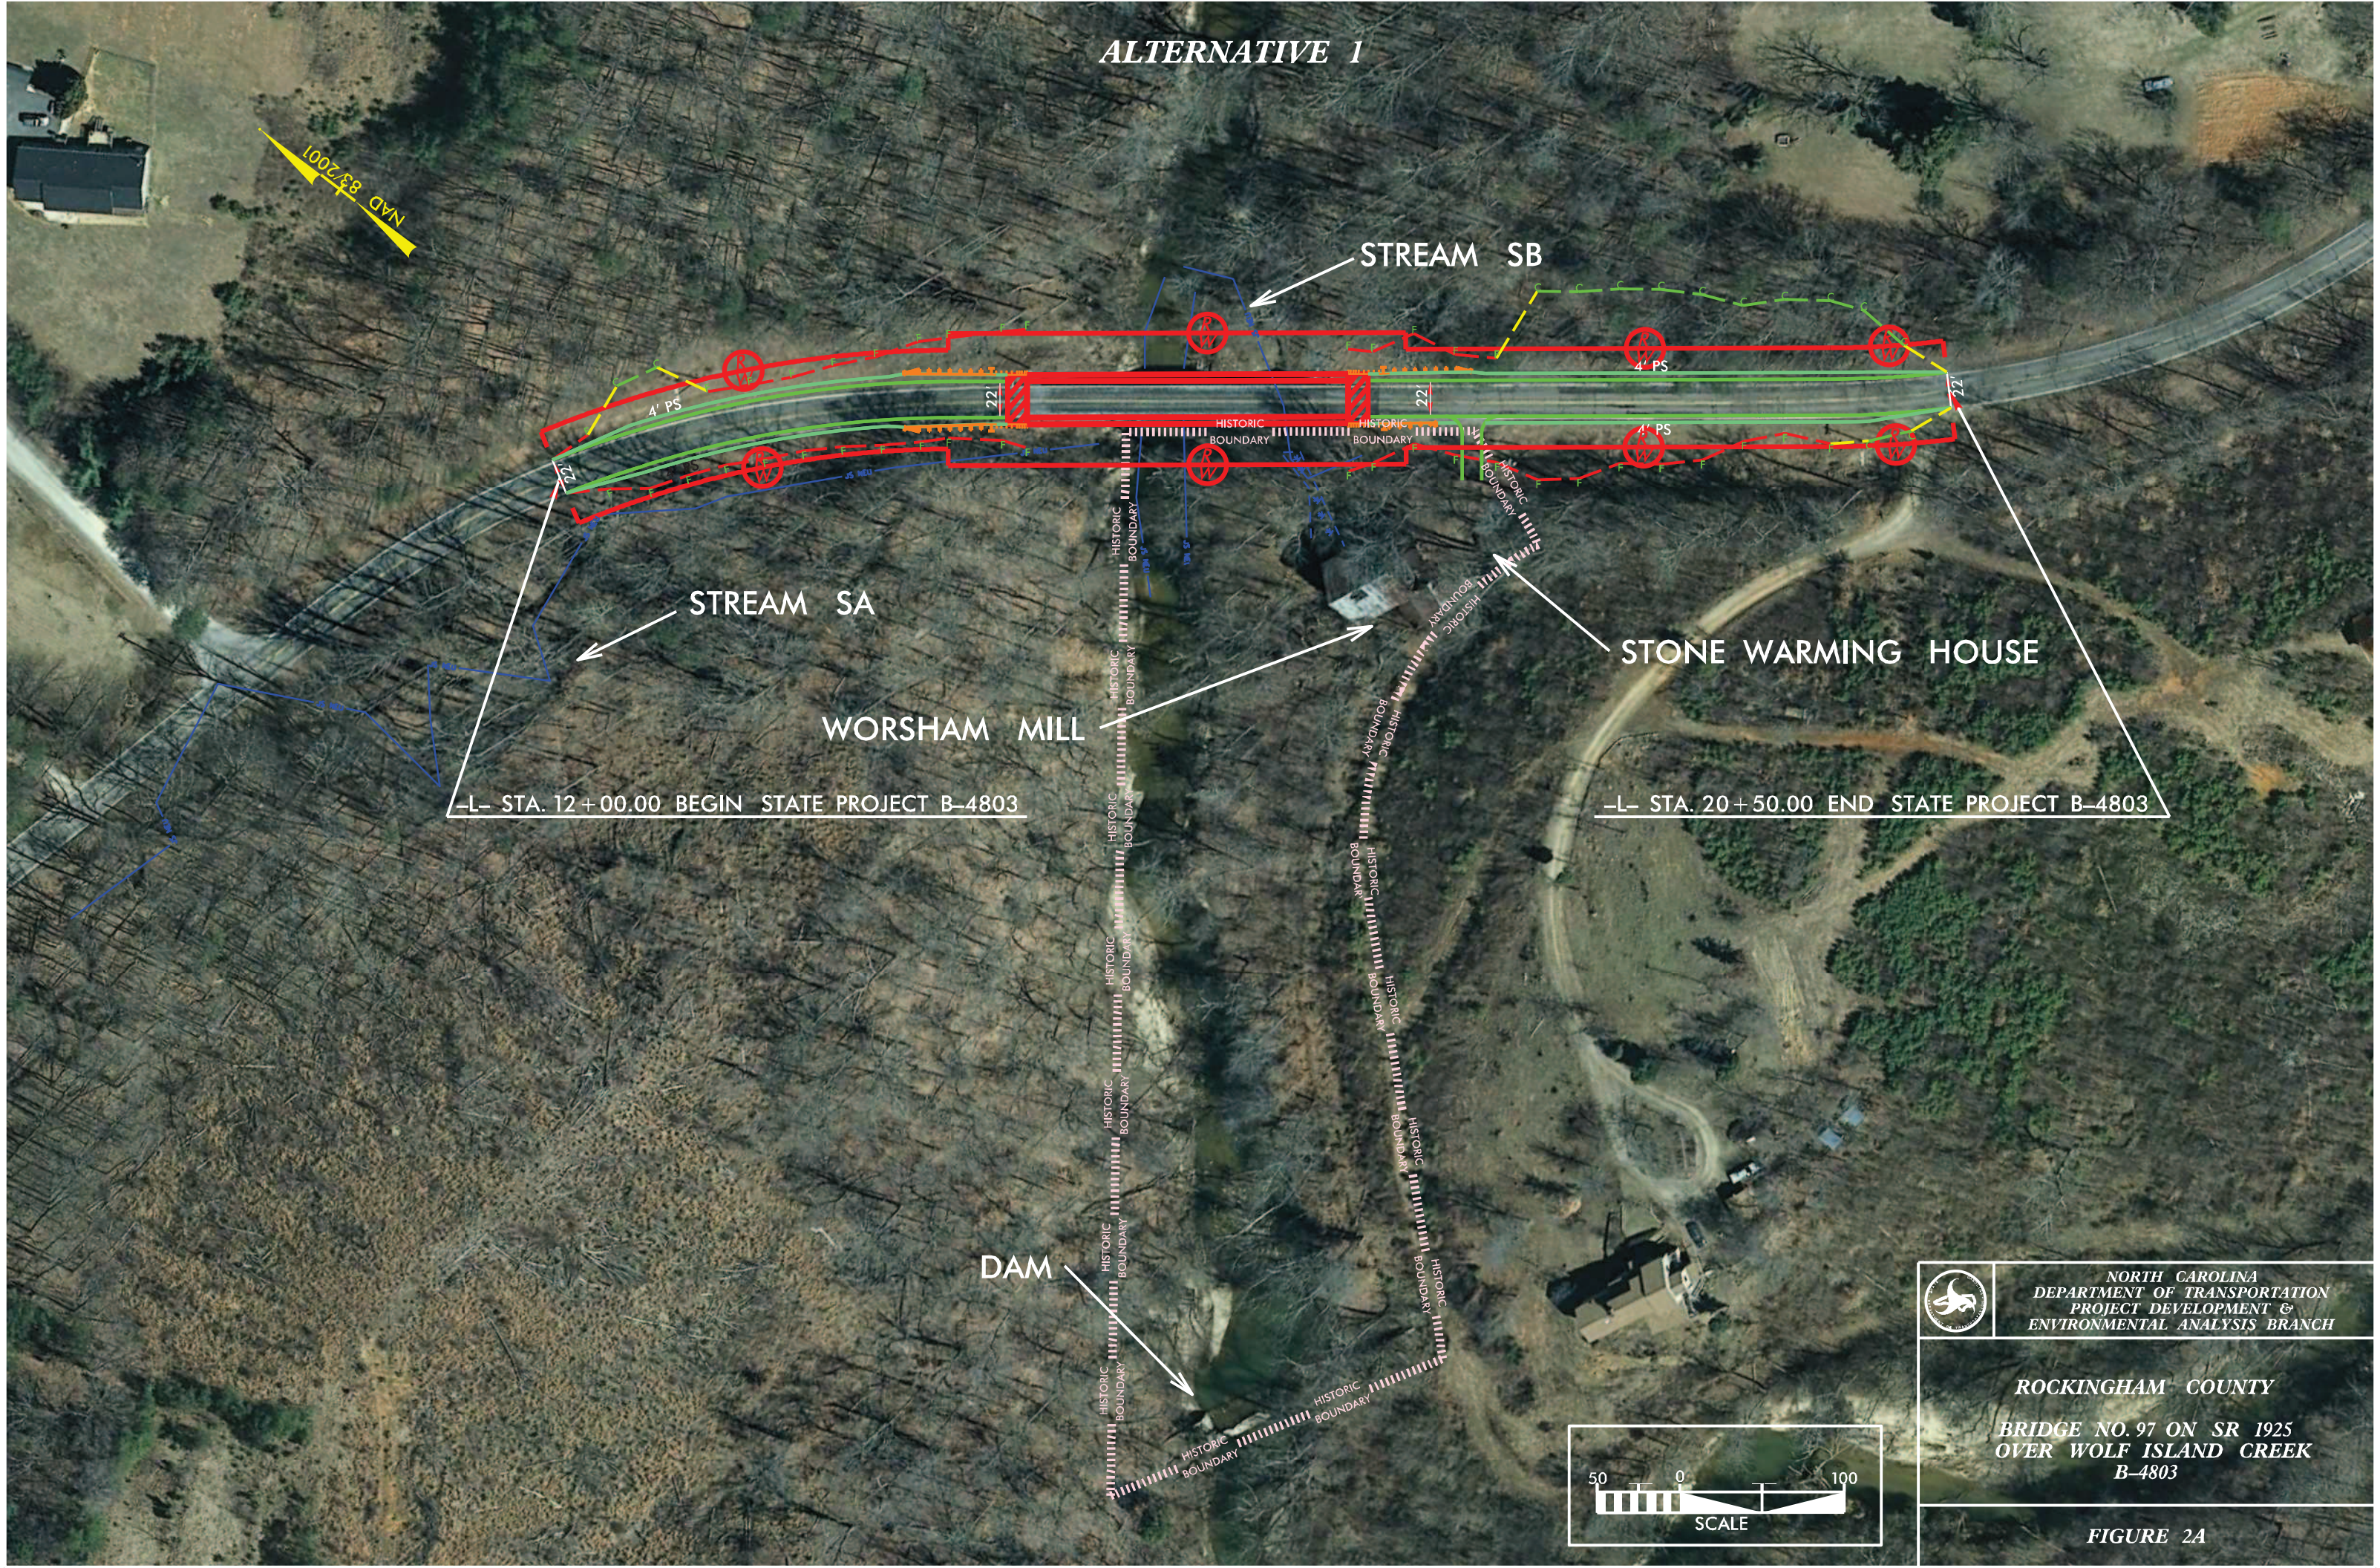

NORTH CAROLINA
DEPARTMENT OF TRANSPORTATION
PROJECT DEVELOPMENT &
ENVIRONMENTAL ANALYSIS BRANCH

ROCKINGHAM COUNTY

BRIDGE NO. 97 ON SR 1925
OVER WOLF ISLAND CREEK
B-4803

FIGURE 2A